


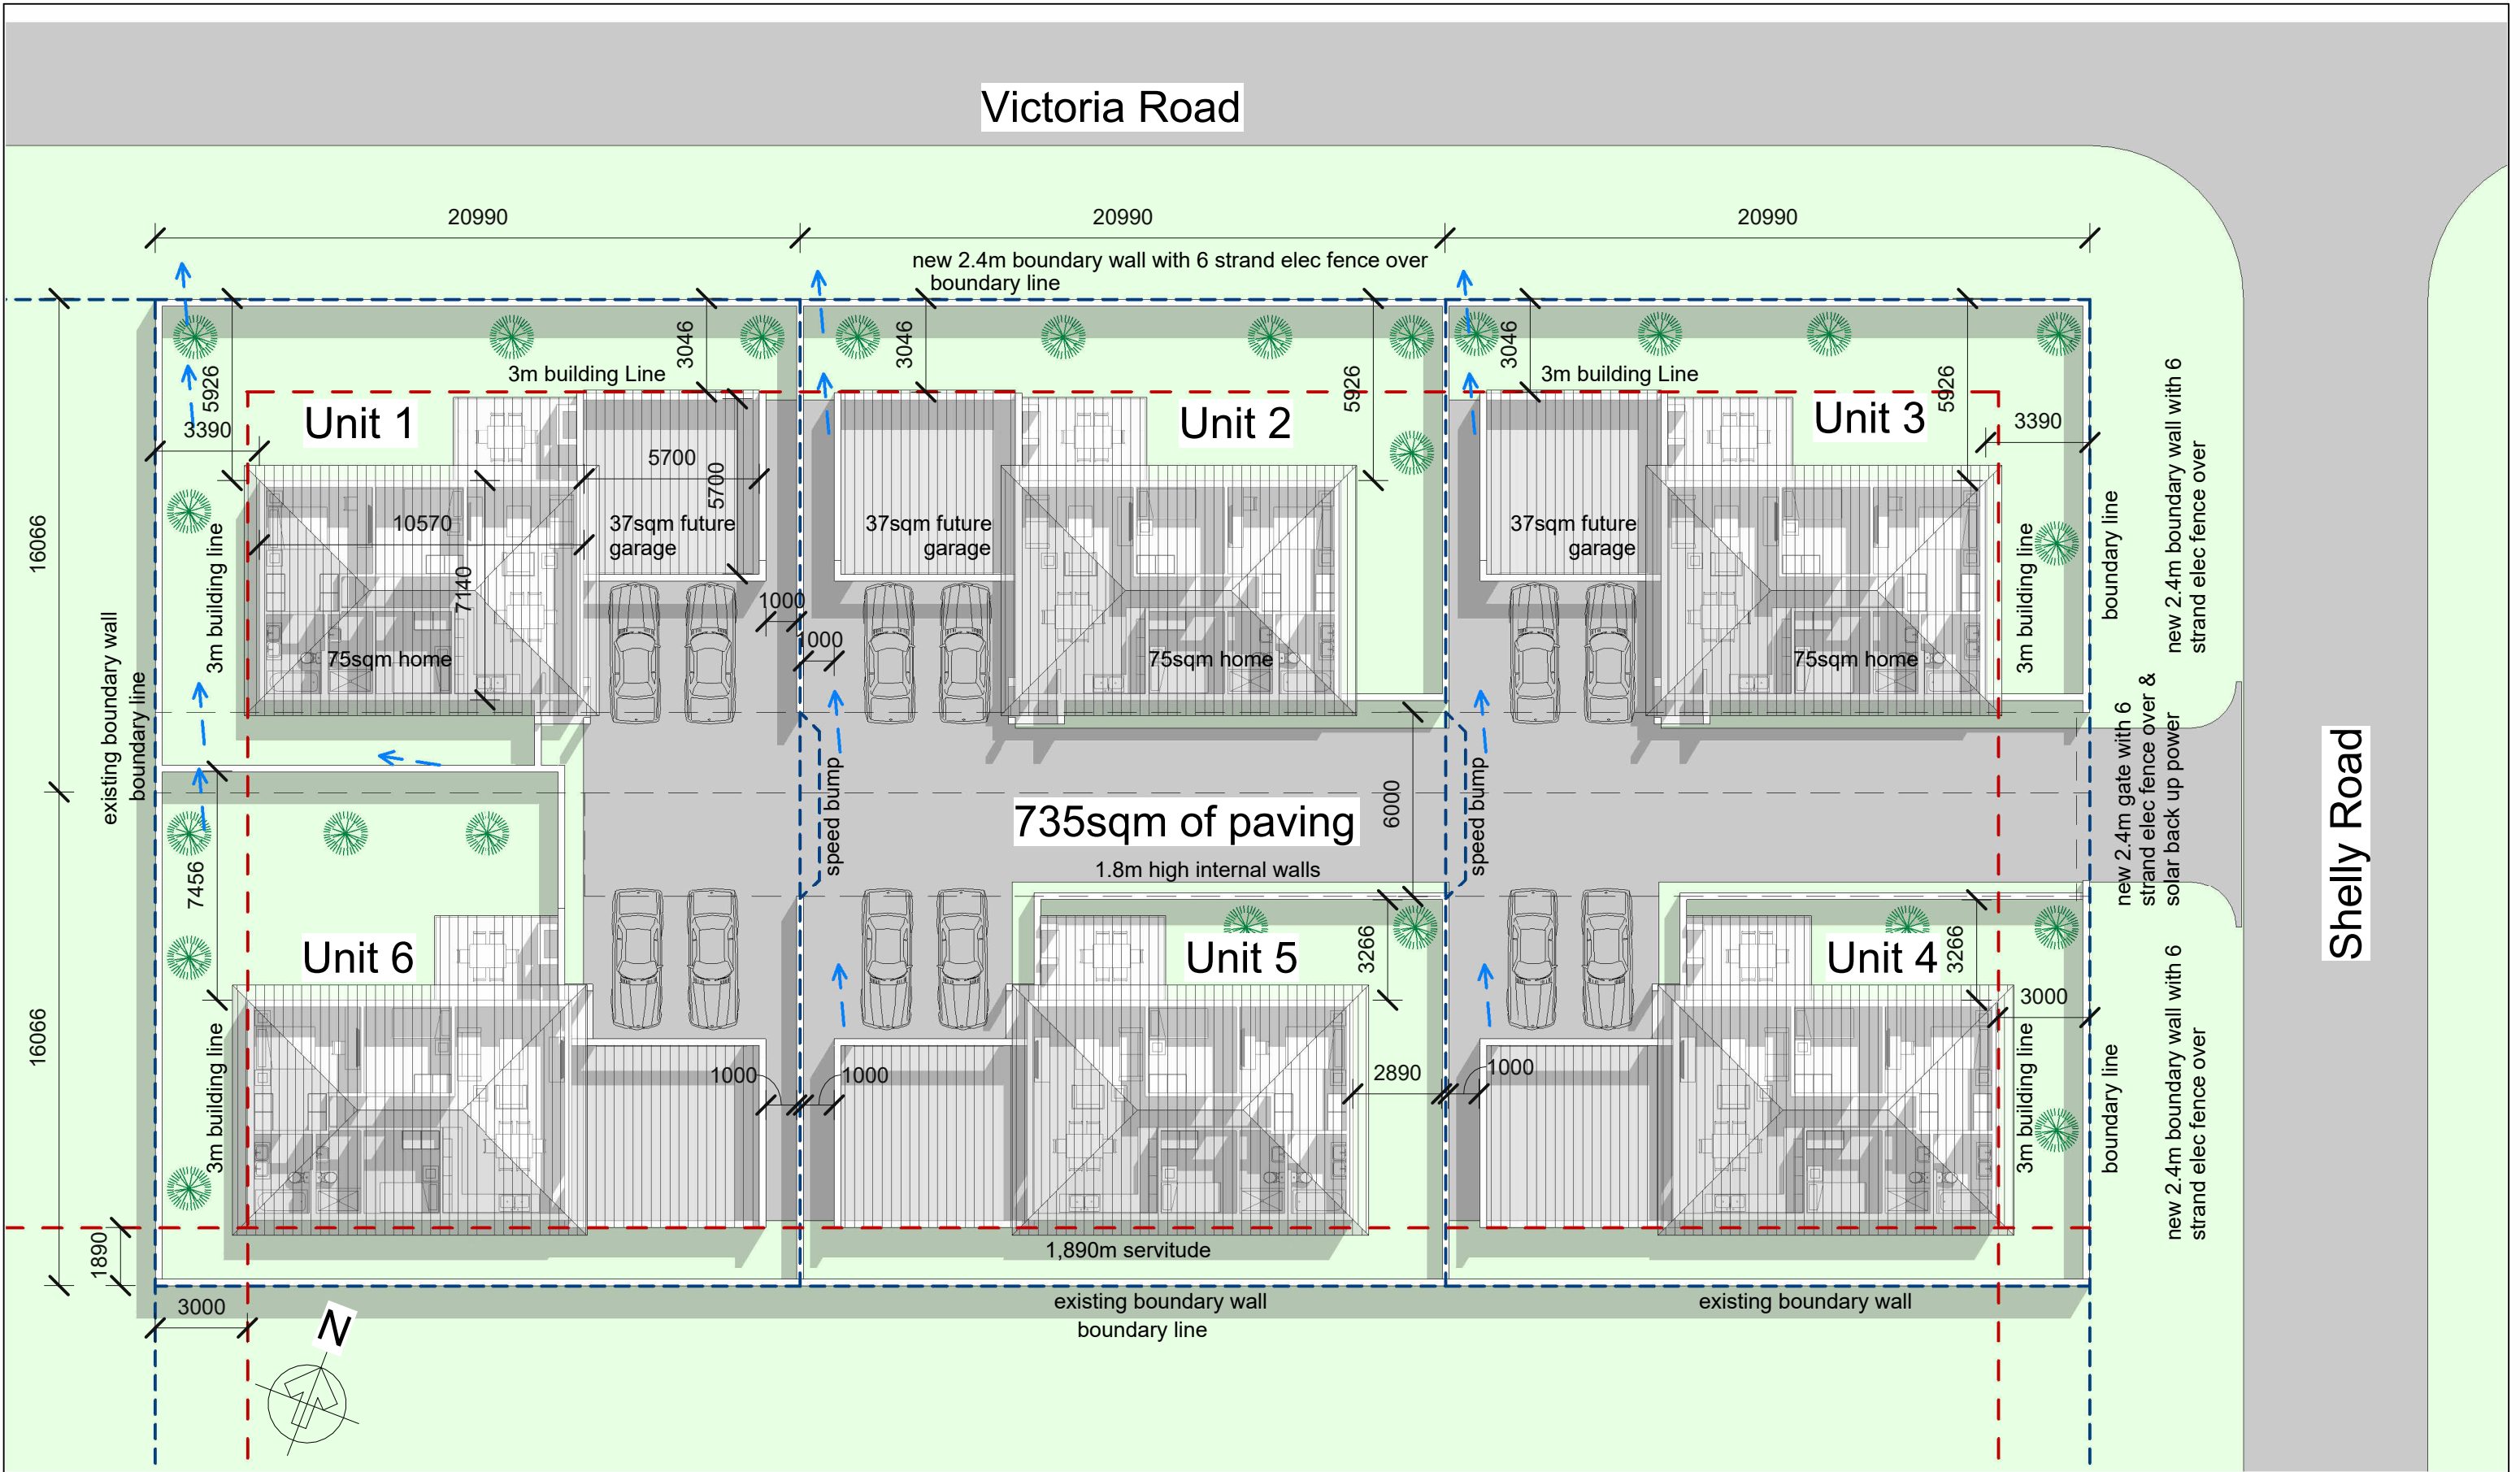

No.	Description	Date



MARK LABURN
ARCHITECTS
B.BDG.A, B.ARCH, SACAP REG. NO.6471
VAT REG. NO. 4150241166

CELL: 072 316 9650 • TEL: +27 11 463 2124 • WEB: MLARCHITECTS.CO.ZA
ZOTOS PLACE • 37 OLD KILCULLEN RD • BRYANSTON • 2021

EMAIL: MARK@MLARCHITECTS.CO.ZA

New Sectional Title Development

Rem Ptn 20, Lombardy East

Sketch Site Plan

Project number	0001	SK 100
Date	Issue Date	
Drawn by	Author	
Checked by	Checker	
Scale		1 : 200